Note:
All site dimensions to be checked
Do not scale from this drawing

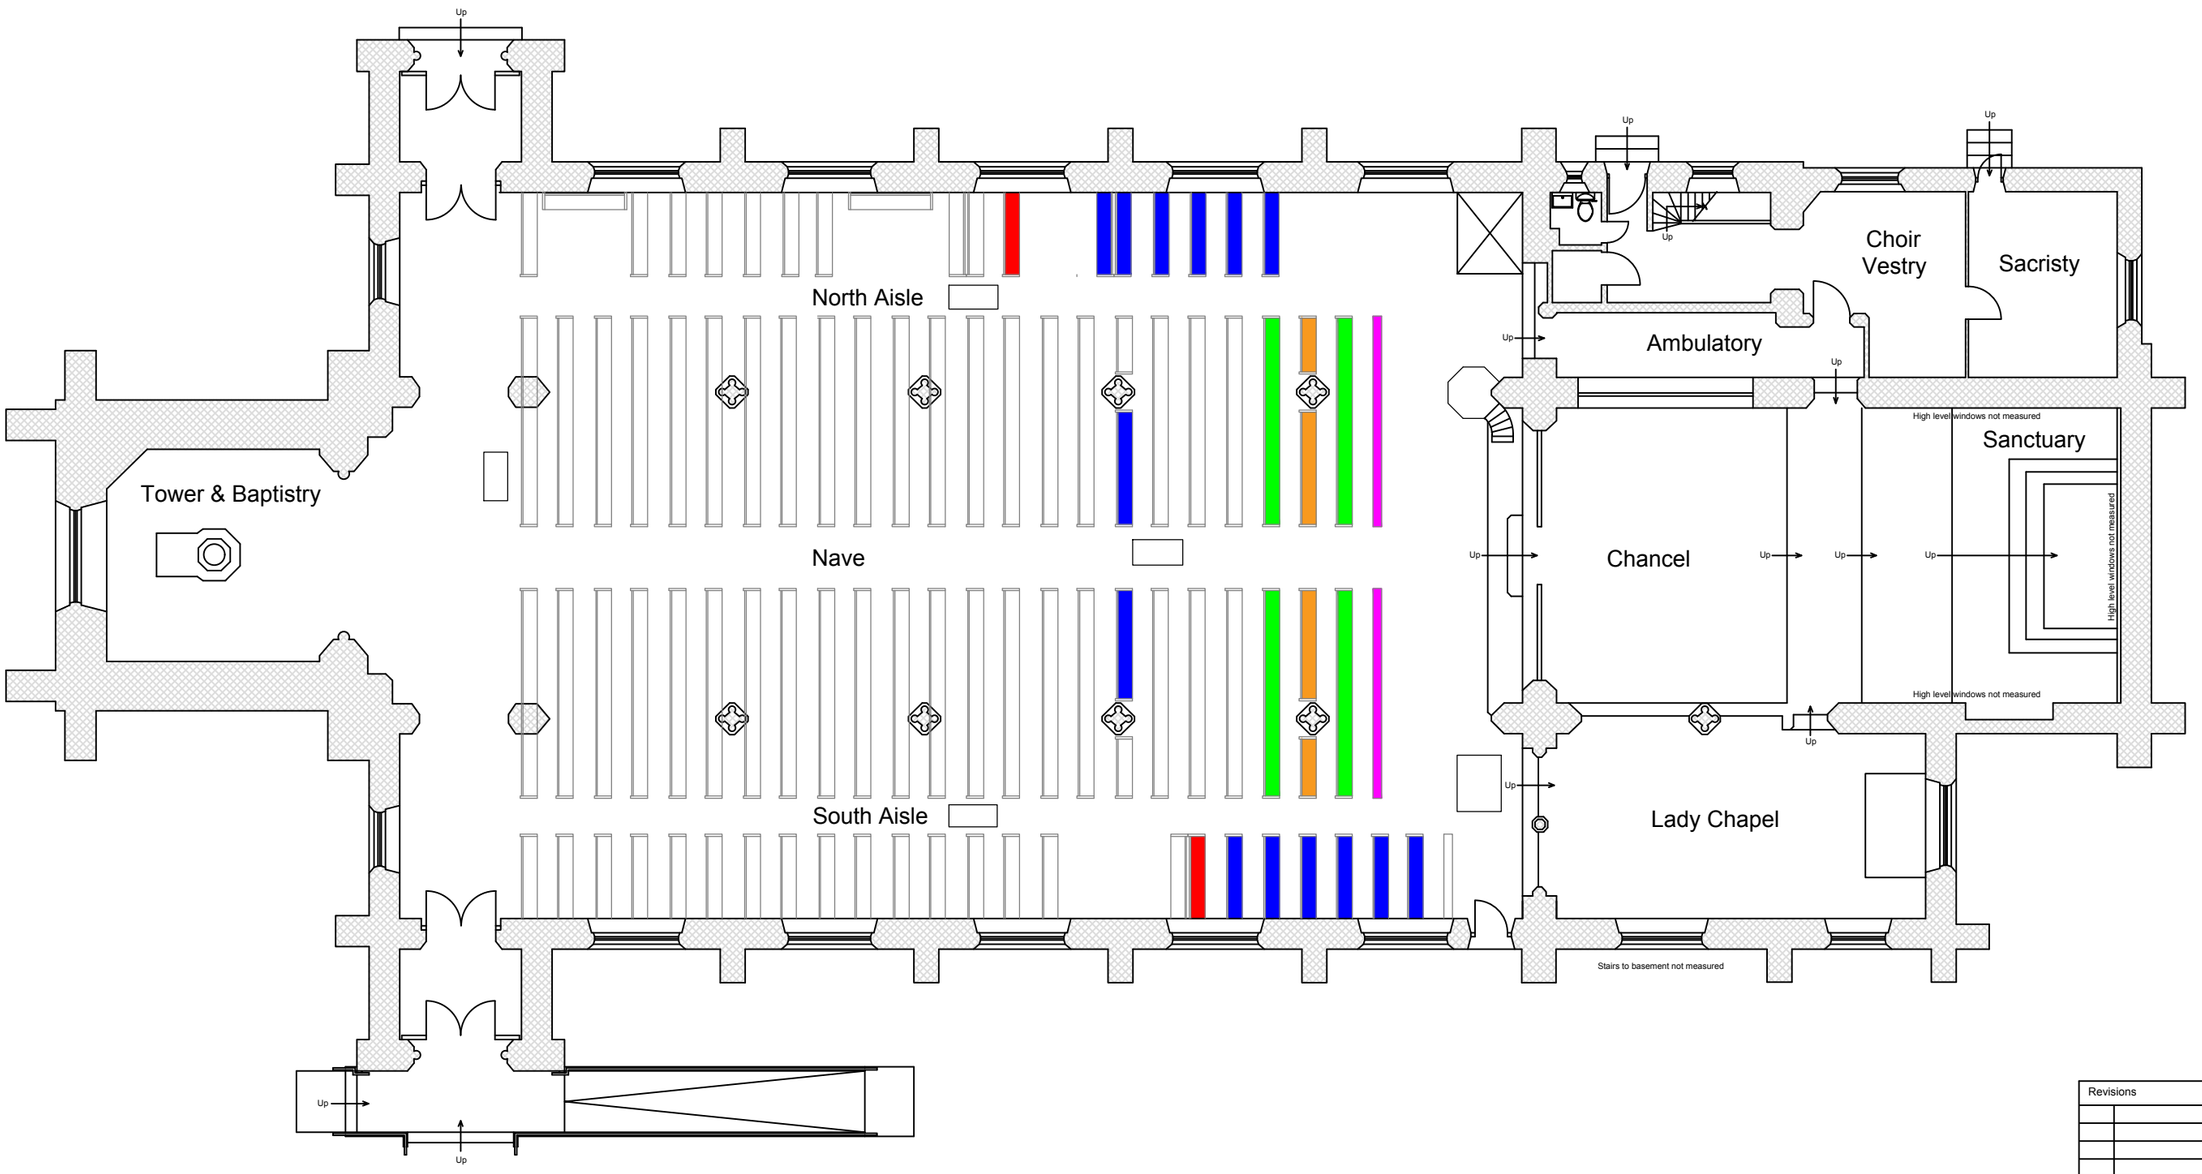

Remove

Move to new location as per plan "Proposed Arrangement"

Move to new location as per plan "Proposed Arrangement"

Revisions

St Bartholomew's Church
Marsden

Existing Arrangement

Scale 1:150 @ A3 **Drawn** DB

Date Aug 2017 **Checked**

Drawing Number 022