Note:
All site dimensions to be checked
Do not scale from this drawing

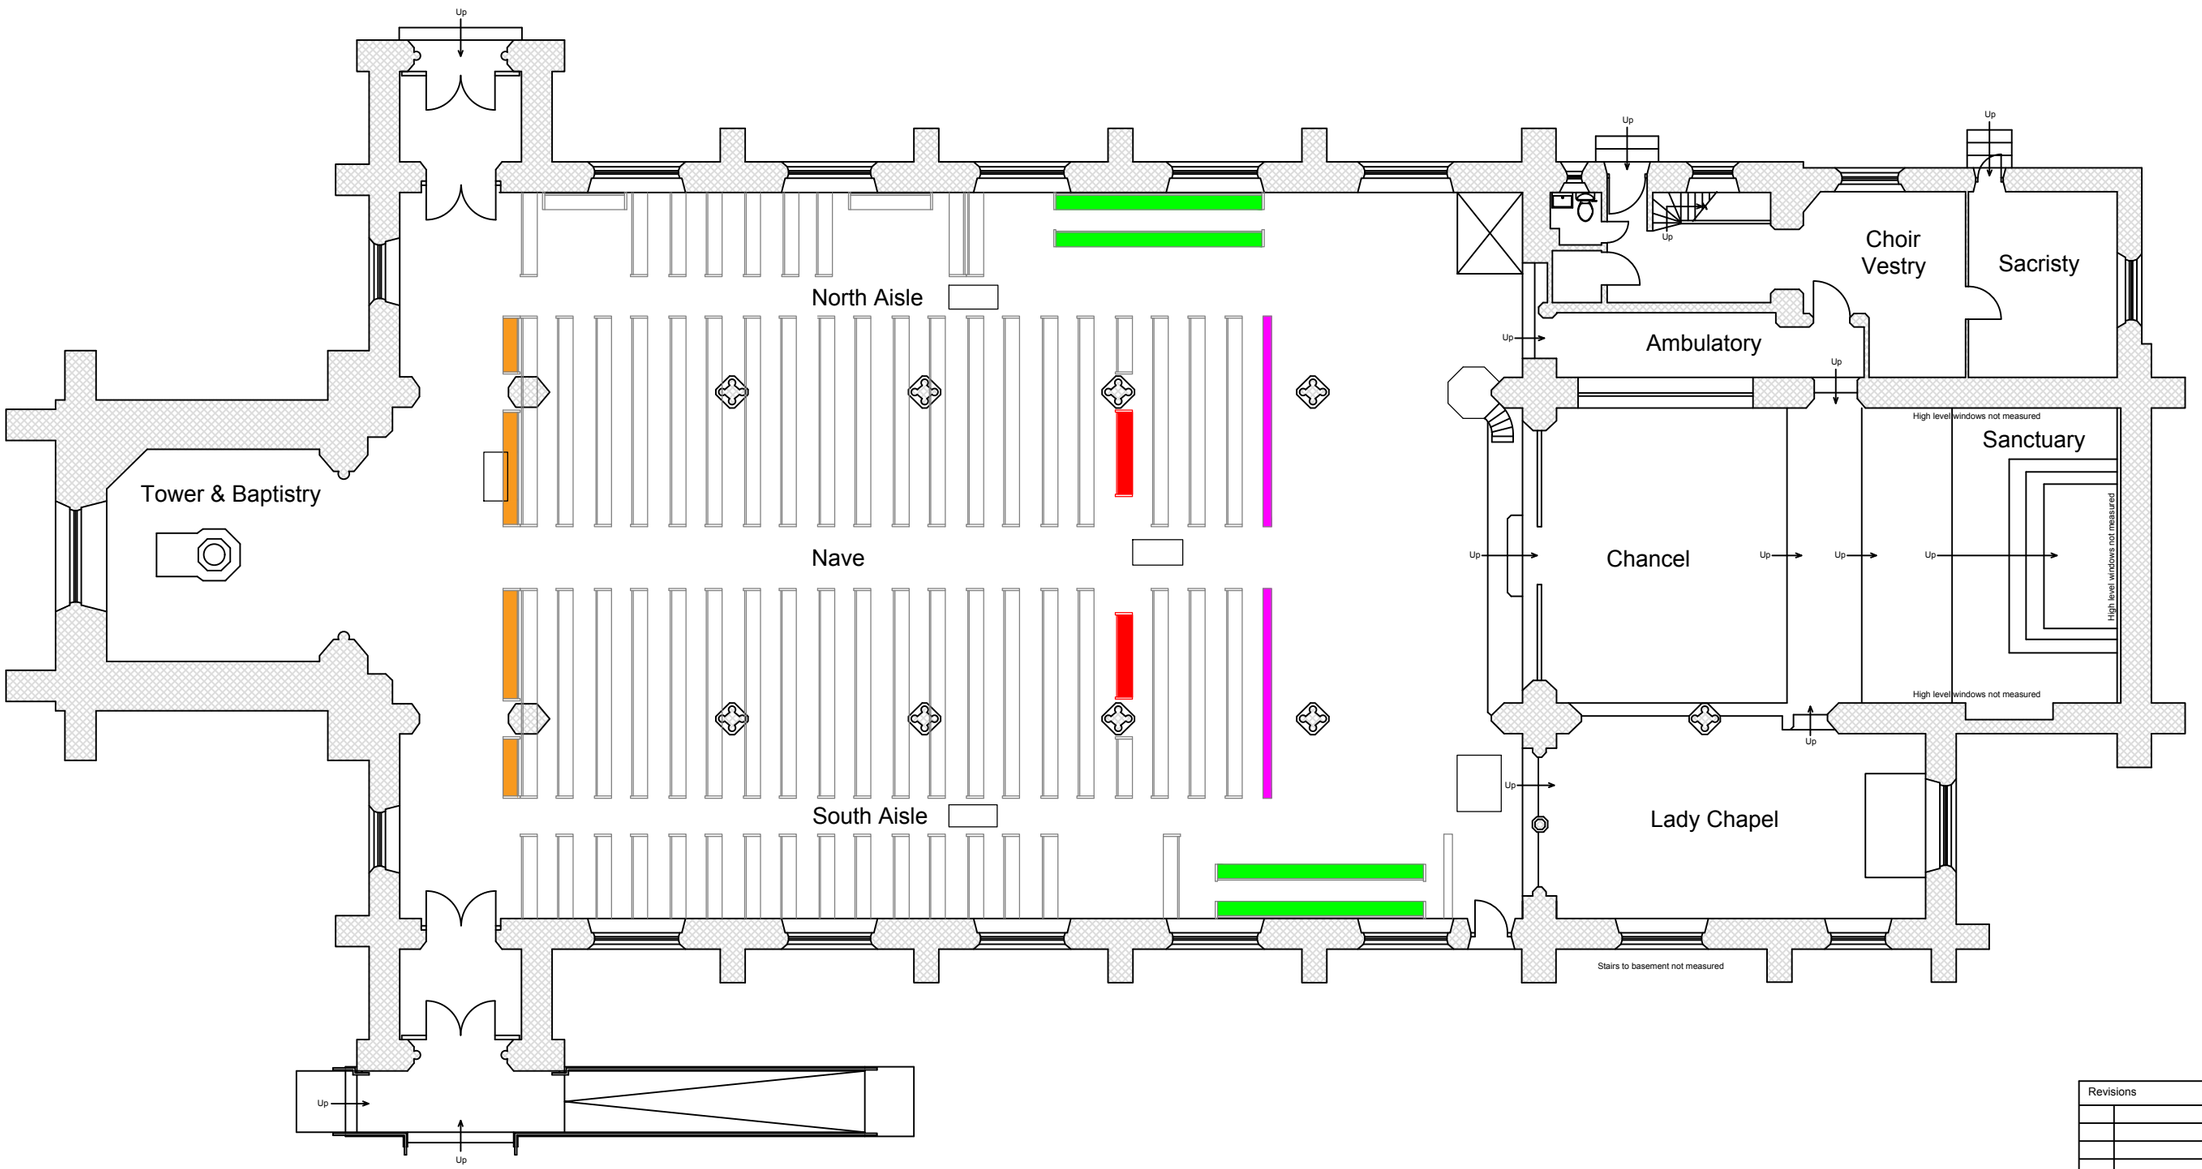

Revisions

St Bartholomew's Church
Marsden

Proposed Arrangement

Scale 1:150 @ A3 **Drawn** DB

Date Aug 2017 **Checked**

Drawing Number 024